PROPOSED SEWAGE SYSTEM FOR MARY LEARNED

EVERGREEN DR. IN SEABROOK N.H.
SCALE 1"=20' JULY 1969
PARKER SURVEY ASSOC. INC.
SEABROOK, N.H.

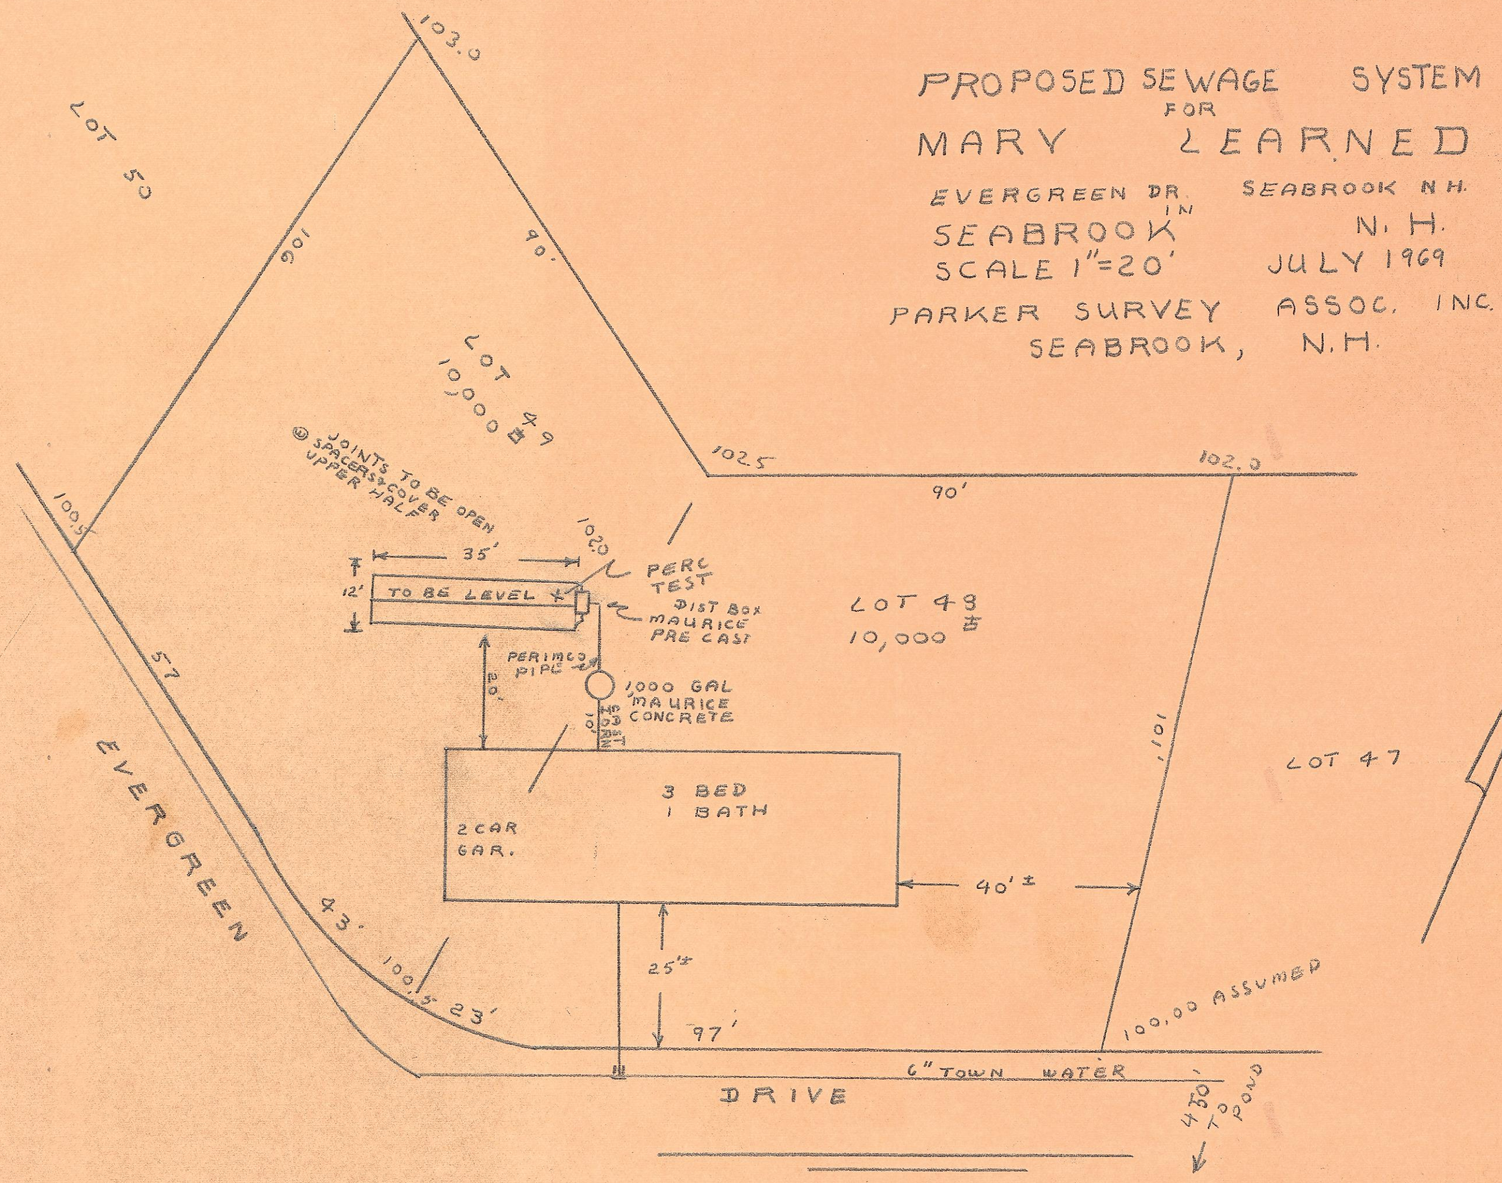

TEST PIT & SOIL LOG

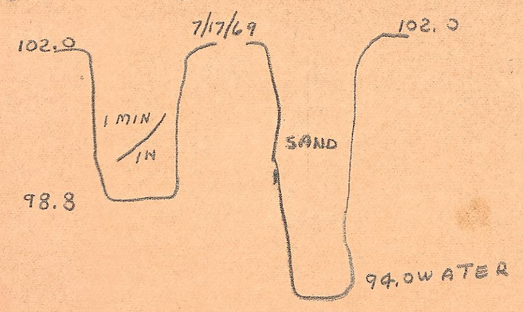

PARTIAL SECTION OF LEACHING BED

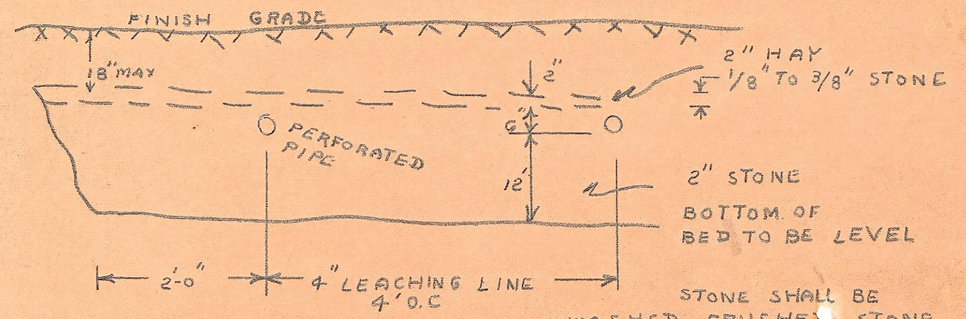

STONE SHALL BE WASHED CRUSHED STONE OR WASHED GRAVEL FREE FROM IRON, FINES, DUST & ORGANIC MATTER AS LAID

8/4/69